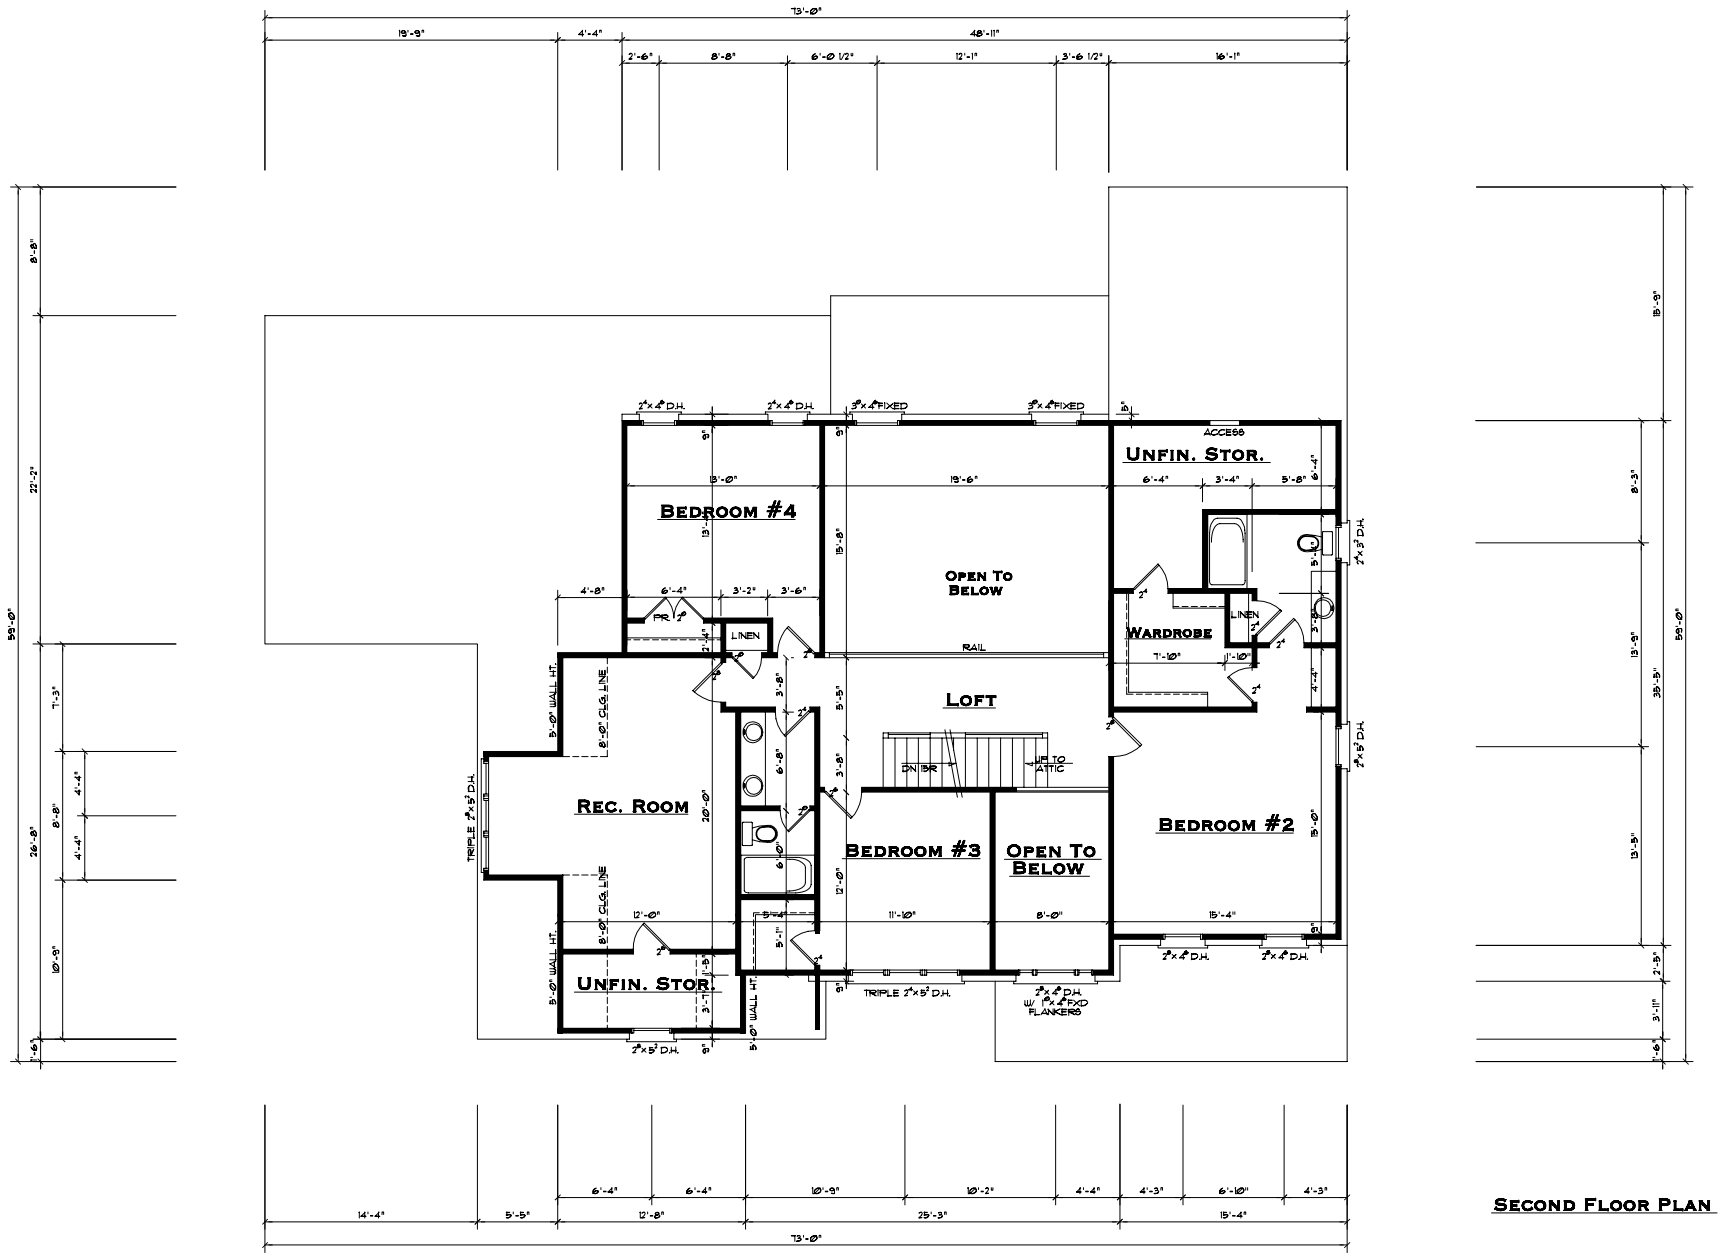

Second Floor Plan

PLAN #
08-112

DRAWN BY: GES
CHECKED BY: GES
DATE: 1-28-09
SCALE: 1/4" = 1'-0"
1ST-FL HTD. 2148 #
2ND-FL HTD. 1407 #

DESIGN CLASSICS UNLIMITED
8608 BOSTIAN DRIVE
APEX, NC 27539
919-859-4828

© COPYRIGHT 2008

SHEET
A-6
OF 6